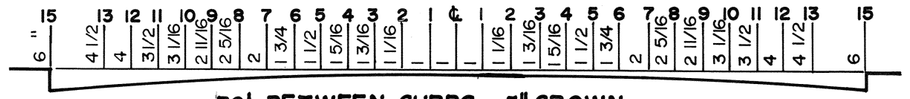

30' BETWEEN CURBS - 5" CROWN

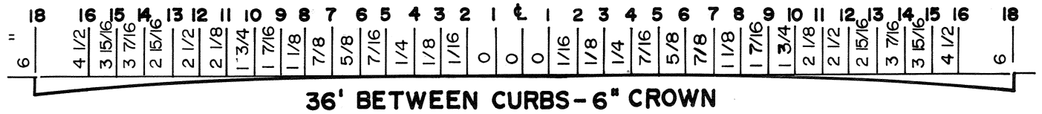

36' BETWEEN CURBS - 6" CROWN

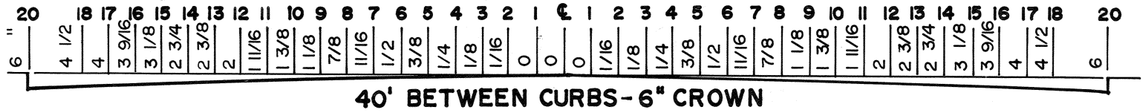

40' BETWEEN CURBS - 6" CROWN

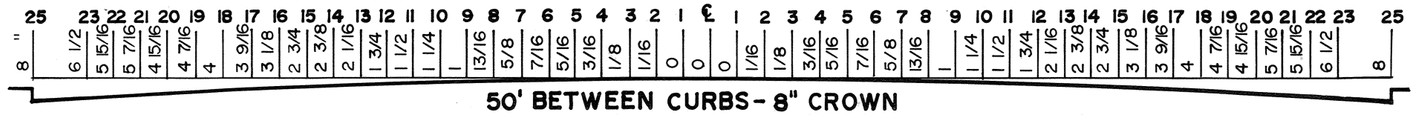

50' BETWEEN CURBS - 8" CROWN

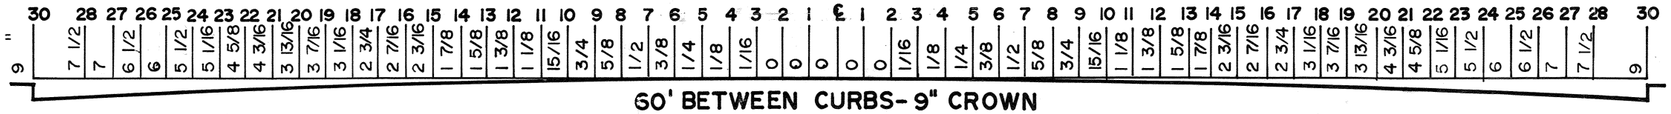

60' BETWEEN CURBS - 9" CROWN

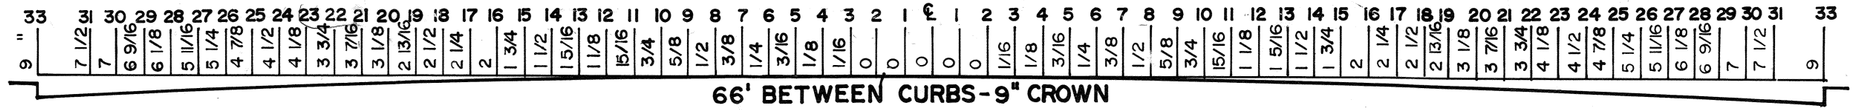

66' BETWEEN CURBS - 9" CROWN

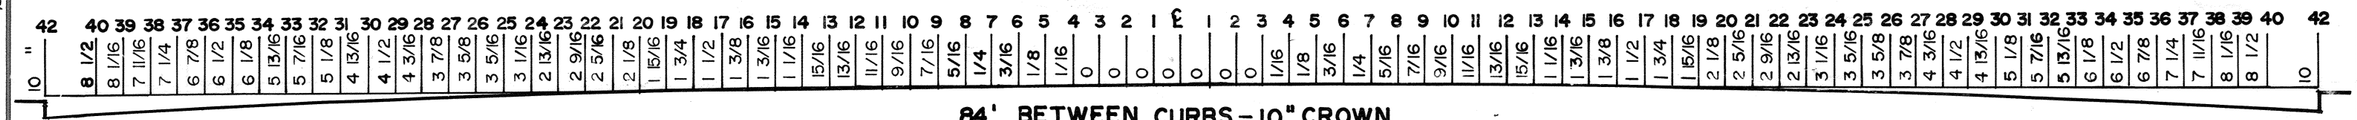

84' BETWEEN CURBS - 10" CROWN

NOTES: ALL GUTTERS ARE 6" HIGH.
ALL GUTTERS ARE STRAIGHT SURFACES.
A 1" BLOCK ON CURB IS REQUIRED FOR 7" CROWNS.
A 2" BLOCK " " " " FOR 8" CROWNS.
A 3" BLOCK " " " " FOR 9" CROWNS.

STANDARD CITY OF MEMPHIS PARABOLIC CROWNS FOR VARIOUS CURB WIDTHS

REVISIONS

NO.	DATE	BY	REMARKS
1	5-30-85	L.R.H.	REMOVED DIV. OF PUBLIC WORKS (T. BLK.)
2	2-29-88	D.H.G.	REMOVED DEPARTMENT (T. BLK.)

CONVERSIONS

ENGLISH	METRIC

CITY OF MEMPHIS
DIVISION OF ENGINEERING

DESIGN STANDARD
FOR
PARABOLIC CROWNS for STREETS

J.G. James Jr. 10/31/78
DEP. CITY ENGINEER — DATE

Foy E. Read
DWG. NO. 31

BUREAU ENGINEER F. READ DRAFTSMAN, db. DATE 5-25-77 SCALE N/T/S
BUREAU, J.G. JAMES JR.
JC-5756