BUREAU ENGINEER Walker DRAFTSMAN, EWE DATE, 4/30/79 SCALE N.T.S.

BUREAU,

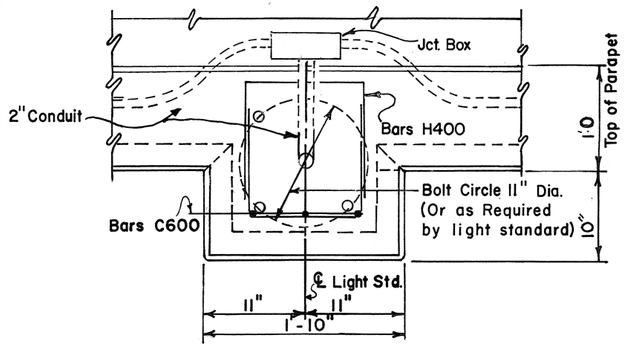

PLAN

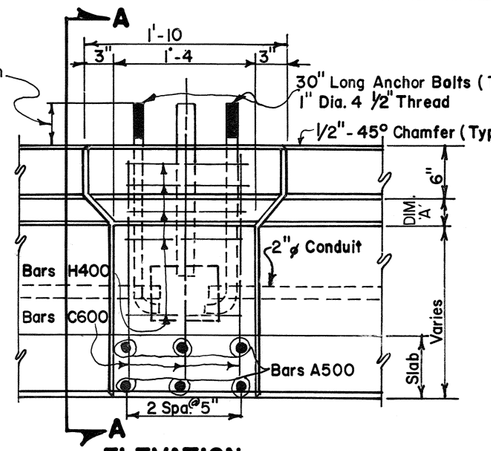

ELEVATION

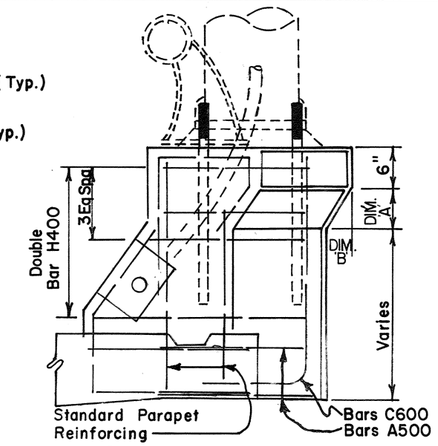

SECTION AA

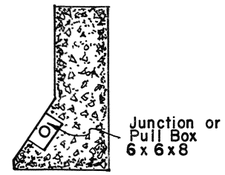

SECTION BB

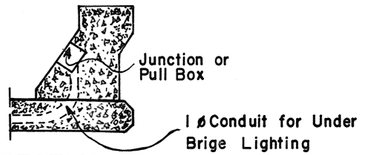

SECTION CC

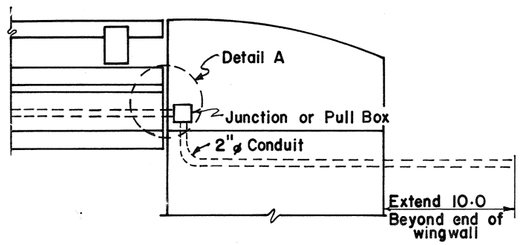

ELEVATION AT ABUTMENT

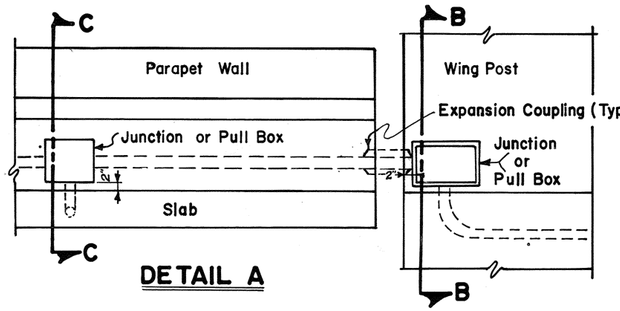

DETAIL A

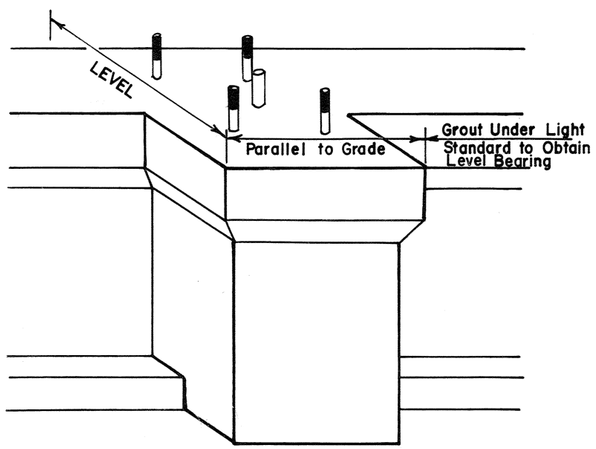

ESTIMATED QUANTITIES PER LIGHT STANDARD SUPPORT

Class A Concrete	Reinforcing Steel
0.15 Cu. Yds.	67 Lbs.

	DIM A	DIM B
With Std. DWG STD-1-1	2"	2"
With Std. DWG STD-11-1	4 1/4'	3"

BAR DETAILS

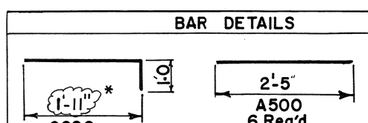

NOTE: These Support Details are intended for light support only, and should not be used for strain poles

REVISIONS

NO.	DATE	BY	REMARKS
1	5-30-85	L.R.H.	REMOVED DIV. OF PUBLIC WORKS (T. BLK.)
2	3-1-88	D.H.G.	REMOVED DEPARTMENT (T. BLK.)
3	2-14-03	M.E.M.	REV. BOLT CIRCLE, QUANTITIES & STD. DWGS.

CONVERSIONS

ENGLISH	METRIC

CITY OF MEMPHIS
DIVISION OF ENGINEERING

DESIGN STANDARD FOR LIGHT STANDARD SUPPORT DETAILS

Ray Mangum — PRINCIPAL CIVIL ENGINEER — DATE 7-5-79

J. H. Jamerson Jr. — DEPUTY DIRECTOR/CIVIL ENGINEER — DATE 7-5-79

DWG. NO. 33

JC-5756